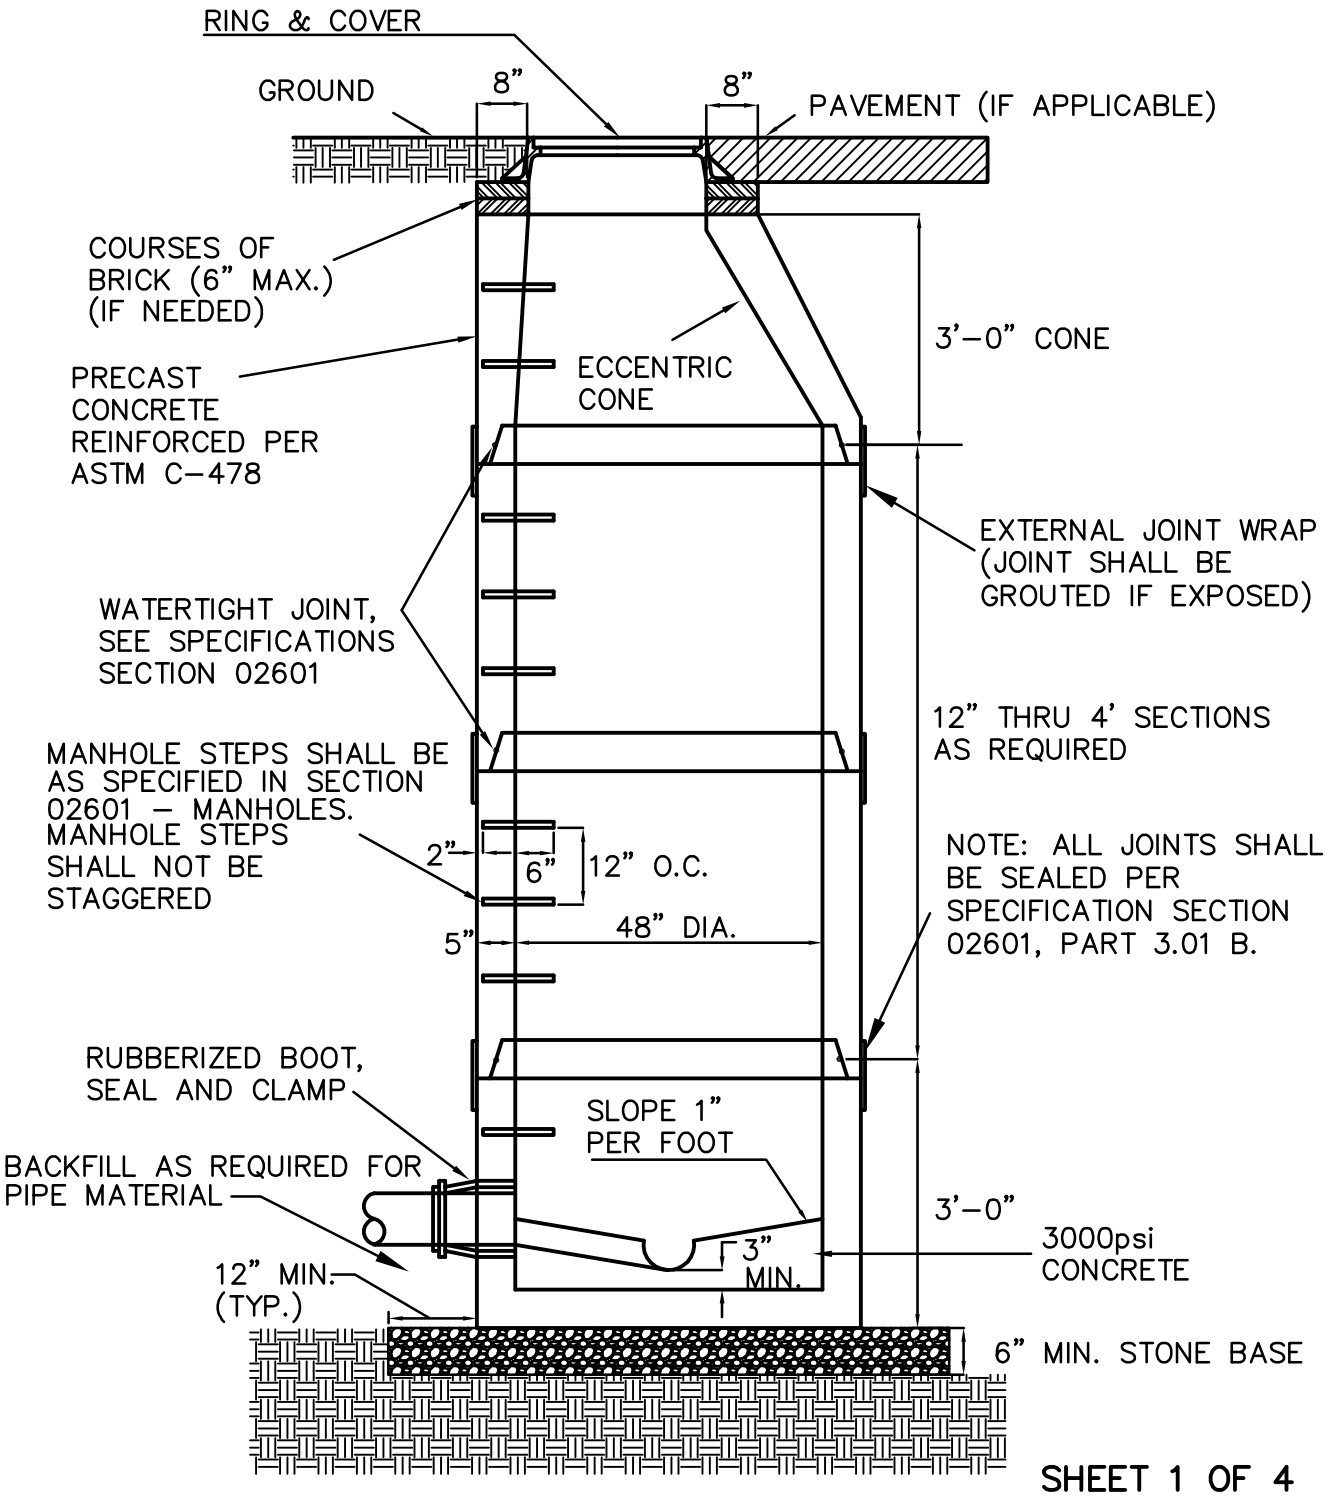

SHEET 1 OF 4

NOTE:
DEVELOPER/CONTRACTOR IS REQUIRED TO PERFORM VACUUM TESTS IN ACCORDANCE WITH SECTION 02601-MANHOLES, OF THE TOWN OF BRASELTON STANDARD SPECIFICATIONS (LATEST EDITION)

TOWN OF BRASELTON WATER & SEWER DEPARTMENTS

JOB TITLE	SHEET TITLE	DRN. BY: EMI	REV. NO.	BY	DATE
STANDARD DETAIL	**STANDARD MANHOLE**	CKD BY:	A	EMI	1/9/09
		APPD. BY:			
		DATE: SEP. 2004			
	DETAIL No. S-1	FILE No. 03033\S-1.dwg	SCALE: N.T.S.		