This document, together with the concepts and designs presented herein, as an instrument of service, is intended only for the specific purpose and client for which it was prepared. Reuse of and improper reliance on this document without written authorization and adaptation by Kimley-Horn and Associates, Inc. shall be without liability to Kimley-Horn and Associates, Inc.

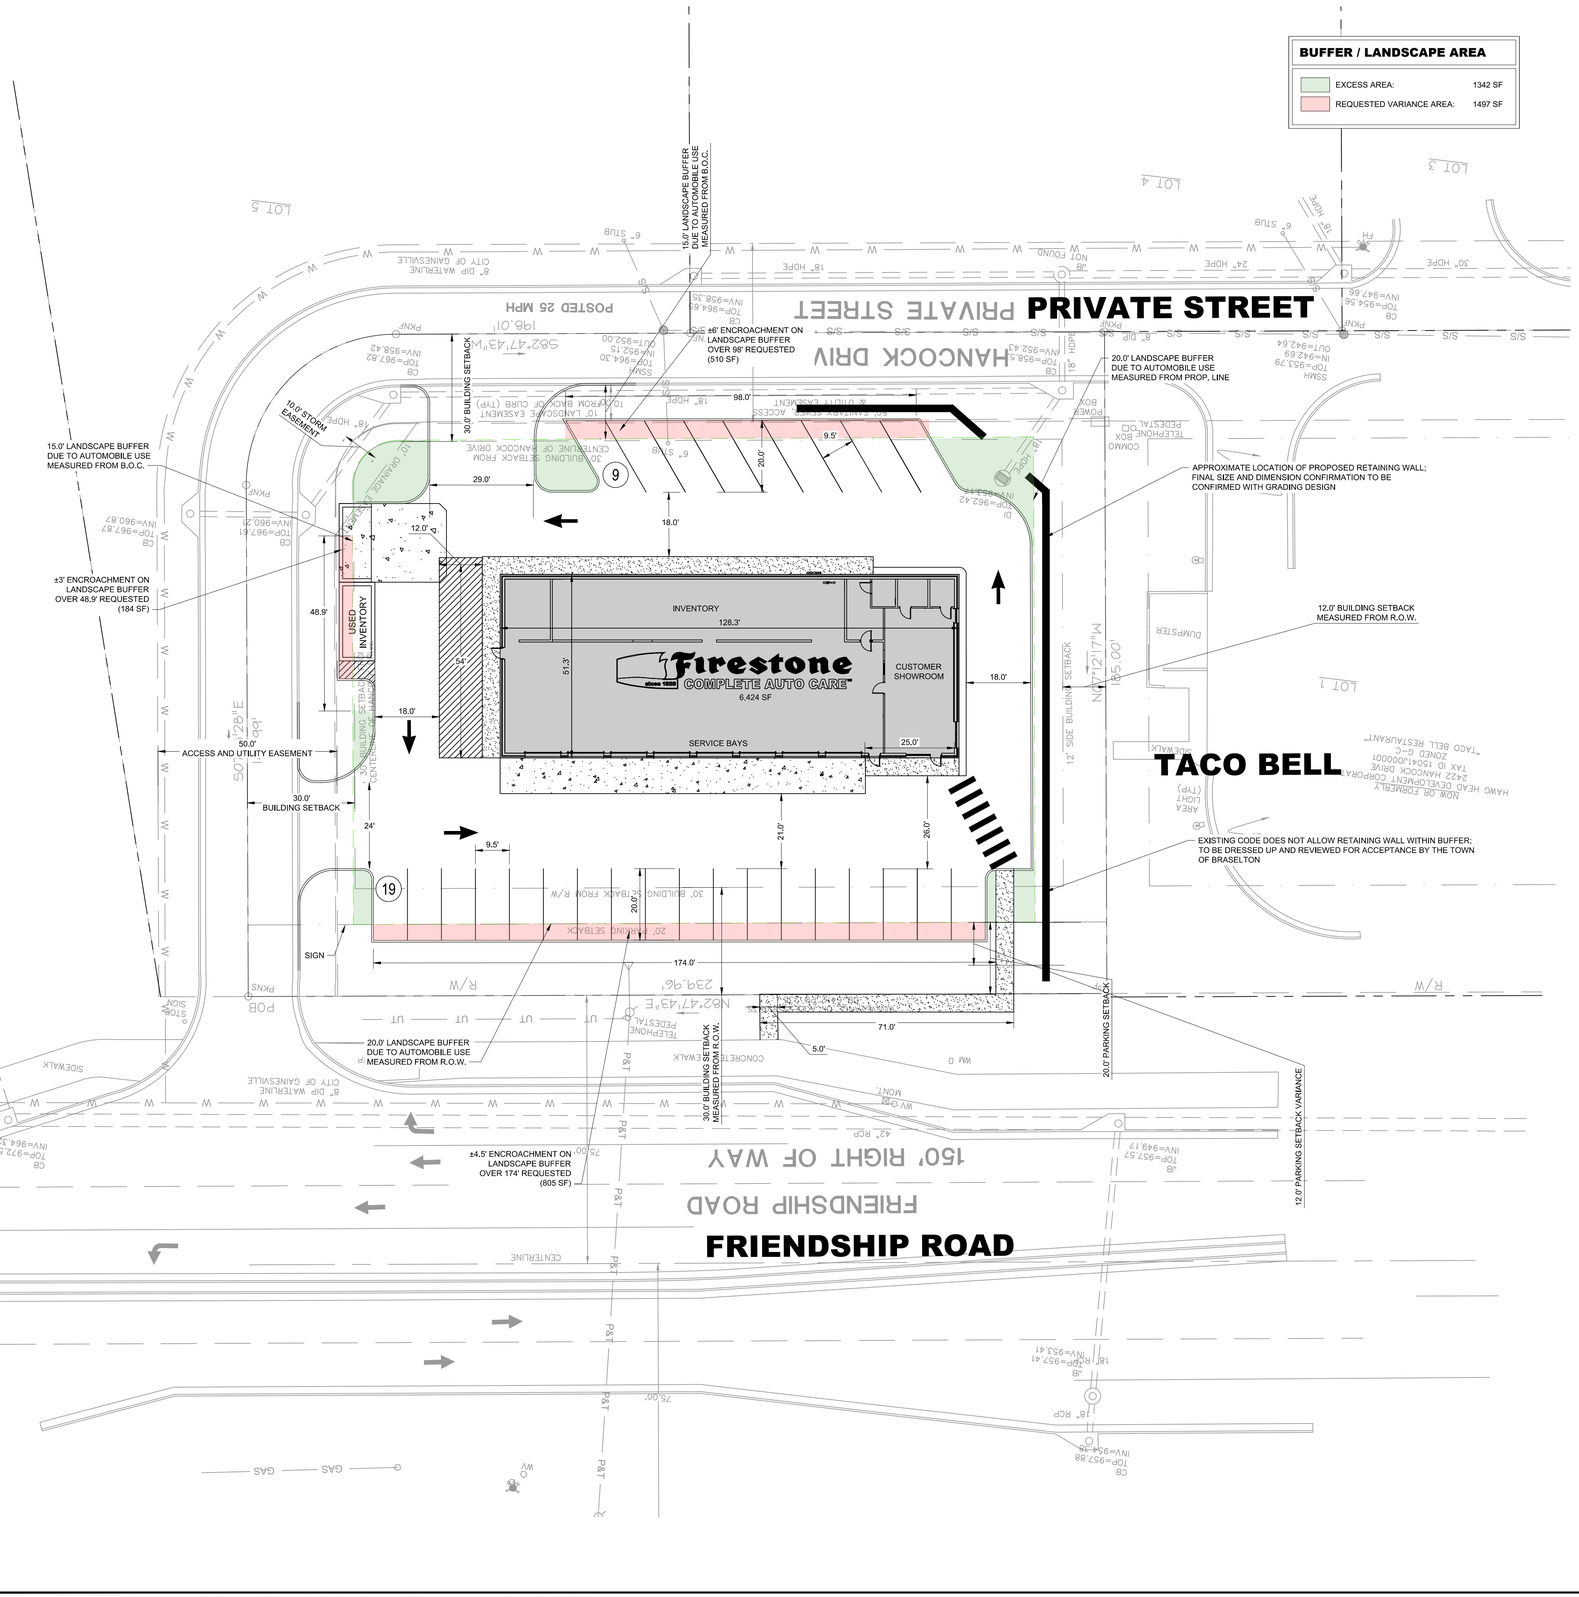

NOT FOR CONSTRUCTION

GRAPHIC SCALE IN FEET
0 10 20 40

NORTH

Kimley»Horn
214 Oceanside Drive, Nashville, TN 37204
Main: 615.564.2701 | www.kimley-horn.com
© 2019 Kimley-Horn and Associates, Inc.

Firestone COMPLETE AUTO CARE™

2414 HANCOCK DRIVE
BRASELTON, GA 30517

DRAFT
PRELIMINARY PLANS
FOR REVIEW ONLY

No.	REVISIONS	DATE	BY
1			
2			
3			
4			
5			
6			
7			
8			
9			
10			

DESIGNED BY:	___
DRAWN BY:	___
CHECKED BY:	___
DATE:	06/26/2019

KIMLEY-HORN PROJECT NO. 017059011

SITE LAYOUT - OVERALL

SHEET NUMBER
C2-00